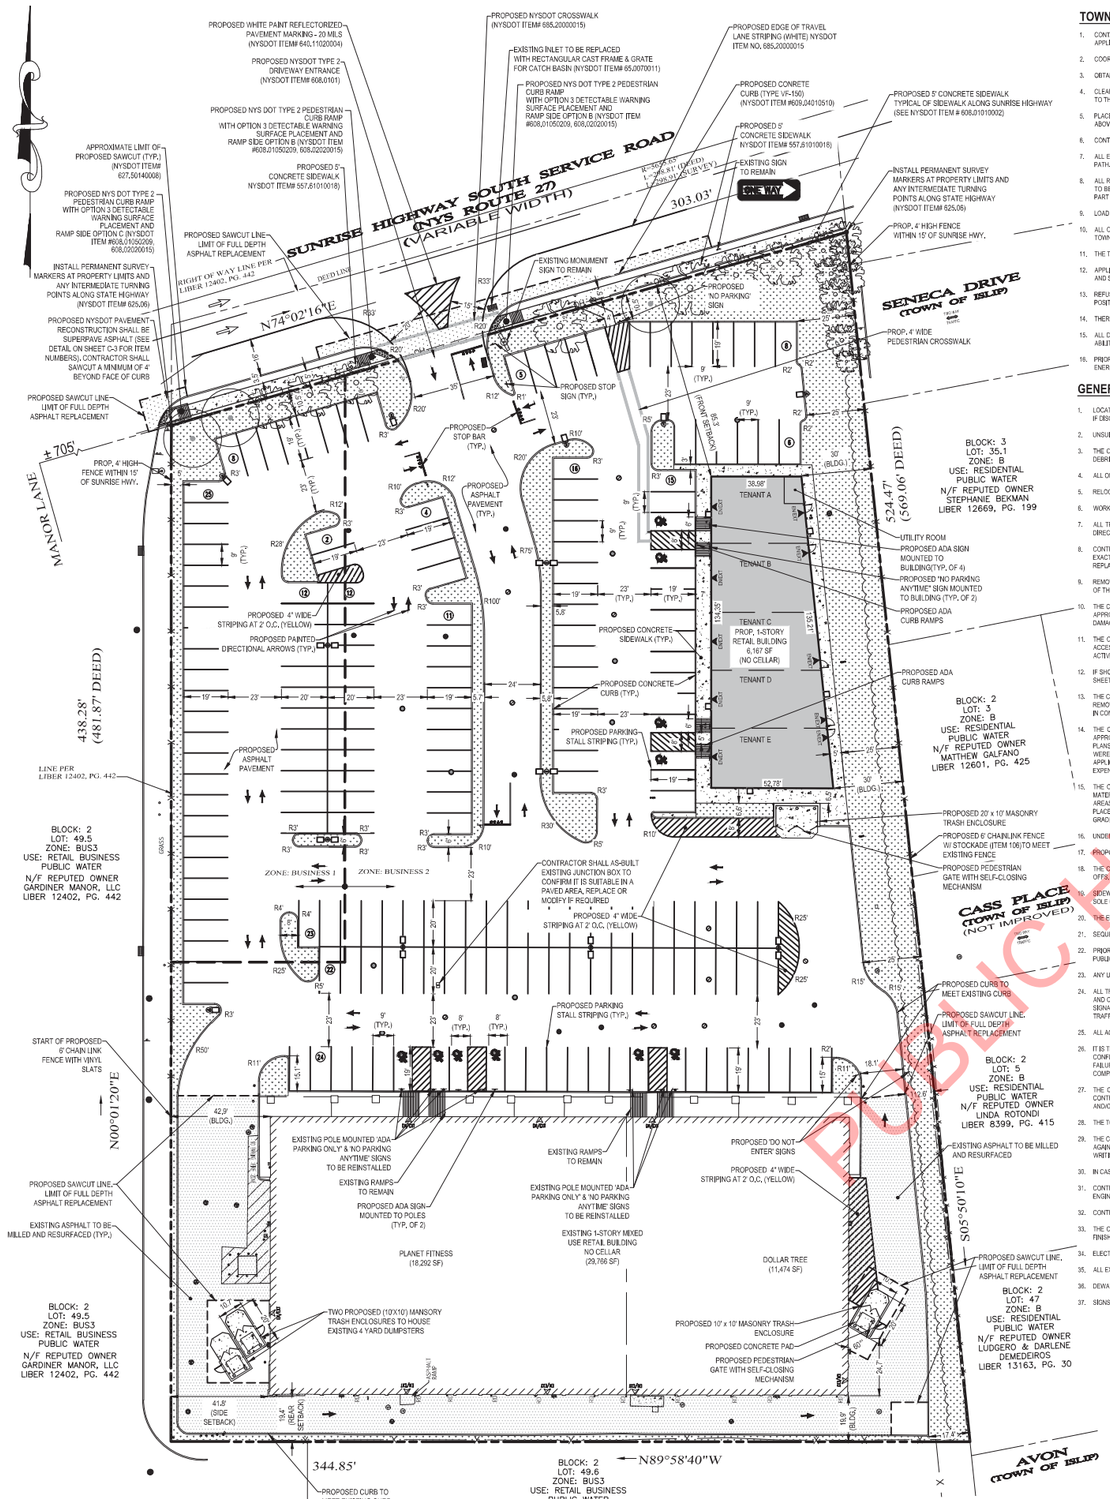

TOWN OF ISLIP SITE PLAN NOTES

1. CONTACT THE ENGINEERING INSPECTOR (631-224-5360) AT LEAST 48 HOURS PRIOR TO START OF ANY WORK. WORK PERFORMED WITHOUT INSPECTION SHALL BE CERTIFIED TO THE TOWN ENGINEER'S SATISFACTION AT APPLICANT'S EXPENSE.
2. COORDINATE AND COMPLETE ALL UTILITY RELOCATIONS, ALL UTILITIES SHALL BE INSTALLED BELOW GRADE.
3. OBTAIN A TOWN RIGHT-OF-WAY WORK PERMIT PRIOR TO CONSTRUCTION WITHIN THE TOWN RIGHT-OF-WAY (631-224-5610)
4. CLEARING LIMIT LINES SHALL BE STAKED OUT BY A LICENSED LAND SURVEYOR, AND EITHER SNOW FENCING OR CONSTRUCTION FENCING SHALL BE ERECTED TO PROTECT AREAS FROM DISTURBANCE OR ENCROACHMENT PRIOR TO THE START OF ANY ACTIVITIES ON SITE. FENCING SHALL NOT BE REMOVED PRIOR TO COMPLETION OF FINAL SITE GRADING OPERATIONS.
5. PLACEMENT OF FILL, INSTALLATION OF RETAINING WALLS, DUMPING OF MATERIAL, EXCAVATION, MINING, OR SIMILAR DISTURBANCE OF LAND REQUIRES AN APPROVED SITE PLAN. COMMENCEMENT OF ANY LEGAL ACTION OF THE ABOVE WITHOUT APPROVAL IS PROHIBITED AND SUBJECT TO LEGAL ACTION.
6. CONTRACTOR SHALL CONTACT THE FIRE MARSHALL'S OFFICE (631-224-5477) PRIOR TO INSTALLATION OF ANY FIRE SERVICE WATER LINES TO PROVIDE FOR PROPER INSPECTION COORDINATION.
7. ALL EXISTING OR PROPOSED SUBSURFACE ELECTRIC, TELEPHONE OR CABLE SERVICES SHALL BE INSTALLED IN APPROPRIATE CONDUIT SLEEVES WHEN PERMANENT, IMPROVED SURFACES ARE PROPOSED OVER THE ROUTING PATH.
8. ALL RECYCLED PORTLAND CEMENT CONCRETE AGGREGATE (RCA) AND FILL MATERIALS ARE TO BE FROM AN APPROVED SOURCE. RECYCLED PORTLAND CEMENT CONCRETE AGGREGATE IS TO BE CERTIFIED. DOCUMENTATION IS TO BE PROVIDED SHOWING THAT THE MATERIAL OBTAINED IS FROM A NYSDEC REGISTERED OR PERMITTED CONSTRUCTION AND DEMOLITION (C&D) DEBRIS PROCESSING FACILITY AS SPECIFIED IN SECTION 360-16.1 OF 6NYCRR PART 360, "SOLID WASTE MANAGEMENT FACILITIES."
9. LOAD TICKETS REQUIRED FOR ALL FILL MATERIALS BROUGHT ON SITE, IDENTIFYING THE SOURCE AND QUANTITY OF MATERIALS. ALL FILL TO SATISFY THE REQUIREMENTS OF BULP ITEM 2BF OR ITEM 2SB.
10. ALL CONSTRUCTION & DEMOLITION MATERIAL EXPORTED FROM THE SUBJECT PARCEL SHALL BE TRANSFERRED TO AN APPROVED NYSDEC FACILITY. LOAD/TRANSFER TICKETS TO BE RETAINED AND COPIES PROVIDED TO THE TOWN OF ISLIP ENGINEERING INSPECTOR FOR THE RECORD.
11. THE TOWN OF ISLIP SUBDIVISION AND LAND DEVELOPMENT REGULATIONS, SECTION P, 5 SHALL BE FOLLOWED.
12. APPLICATIONS REQUIRING THE PROVISION OF A STABILIZED CONSTRUCTION ENTRANCE SHALL FOLLOW THE CONSTRUCTION SPECIFICATIONS AS STATED WITHIN THE NEW YORK STANDARDS AND SPECIFICATIONS FOR EROSION AND SEDIMENT CONTROL PAGES 5A.75 AND 5A.76. CONSTRUCTION AND DEMOLITION DEBRIS MATERIALS SHALL NOT BE CONSIDERED FOR USE WITH STABILIZED CONSTRUCTION ENTRANCE INSTALLATIONS.
13. REFUSE FACILITIES SHALL BE MAINTAINED BY THE APPLICANT/OWNER SO AS NOT TO OFFER ANY NOXIOUS OR OFFENSIVE ODORS AND/OR FUMES. APPLICANT/ OPERATOR SHALL MAINTAIN REFUSE ENCLOSURE GATES IN A CLOSED POSITION EXCEPT AT TIMES UNITS ARE BEING ACCESS FOR LOADING OR UNLOADING OF DUMPSTERS.
14. THERE SHALL BE NO TRUCK DELIVERIES FOR ANY BUILDING ON THE SUBJECT PROPERTY BETWEEN THE HOURS OF 10PM AND 8 AM. THERE SHALL BE NO IDLING OF TRUCKS BEYOND 5 MINUTES
15. ALL DILAPIDATED AND BROKEN FENCING ON THE PROPERTY SHALL BE REPAIRED/REPLACED. THIS INCLUDES THE EXISTING FENCING IN THE SOUTHEAST CORNER OF THE PROPERTY NEAR THE DOLLAR TREE TO ELIMINATE ANY ABILITY OF A CUT-THROUGH TO AVON PLACE FROM THE SUBJECT PROPERTY.
16. PRIOR TO THE ISSUANCE OF ANY CERTIFICATE OF OCCUPANCY, THE LIGHTING CONTRACTOR OR ELECTRICIAN SHALL PROVIDE AN UNDERWRITERS LABORATORY CERTIFICATE AND LETTER STATING THE LIGHTS HAVE BEEN ENERGIZED.

GENERAL SITE NOTES

1. LOCATION OF EXISTING AND PROPOSED UTILITY SERVICES SHOWN ARE APPROXIMATE AND MUST BE CONFIRMED INDEPENDENTLY BY THE CONTRACTOR WITH THE UTILITY COMPANIES PRIOR TO COMMENCEMENT OF CONSTRUCTION. IF DISCREPANCIES EXIST, NOTIFY THE ENGINEER IMMEDIATELY IN WRITING.
2. UNSUITABLE MATERIAL, CONSTRUCTION DEBRIS, EXCESS SOILS, ETC, SHALL BE PROPERLY REMOVED AND DISPOSED OF OFF-SITE IN ACCORDANCE WITH ALL APPLICABLE CODES, ORDINANCES, AND LAWS,
3. THE CONTRACTOR IS RESPONSIBLE TO TAKE EROSION CONTROL MEASURES NECESSARY IN ACCORDANCE WITH NYS STANDARDS AND SPECIFICATIONS FOR EROSION & SEDIMENT CONTROL TO PREVENT SEDIMENT AND/OR LOOSE DEBRIS FROM WASHING ONTO ADJACENT ROADWAYS AND PROPERTIES.
4. ALL ON-SITE CONCRETE SHALL BE IN CONFORMANCE WITH ACI PROVISIONS. ALL CURBING SHALL BE CONCRETE UNLESS OTHERWISE NOTED.
5. RELOCATION AND/OR REMOVAL OF EXISTING UTILITY POLES, TRAFFIC SIGNS, ETC., SHALL BE COORDINATED BY THE CONTRACTOR. THE CONTRACTOR IS RESPONSIBLE FOR FIELD-VERIFYING THEIR PRESENCE.
6. WORK WITHIN THE R.O.W. OF SUNRISE HIGHWAY SOUTH SHALL BE PERFORMED IN ACCORDANCE WITH ALL APPLICABLE REQUIREMENTS OF THE TOWN OF ISLIP, SUBDIVISION AND LAND DEVELOPMENT REGULATIONS.
7. ALL TRAFFIC CONTROL DEVICES, I.E. SIGNALS, SIGNS, AND PAVEMENT MARKINGS SHALL BE INSTALLED IN CONFORMANCE WITH THE GUIDELINES OF THE NEW YORK STATE MANUAL OF UNIFORM TRAFFIC CONTROL DEVICES AND AS DIRECTED BY THE TOWN OF ISLIP, DIVISION OF TRAFFIC SAFETY. ALL PAVEMENT MARKINGS REQUIRED SHALL BE THERMOPLASTIC NYSDOT SPECIFICATIONS) UNLESS OTHERWISE NOTED ON PLAN.
8. CONTRACTOR SHALL SAWCUT TO THE FULL DEPTH OF EXISTING PAVEMENT WITH A STRAIGHT VERTICAL EDGE FREE FROM IRREGULARITIES WHEREVER NEW PAVEMENT JOINS EXISTING PAVEMENT. CONTRACTOR SHALL DETERMINE EXACT LOCATION AND EXTENT OF THE REQUIRED SAWCUTTING IN ORDER TO PERFORM THE WORKSCOPE DEPICTED ON THE PLANS. TWO FT MINIMUM FROM CURBS, PADS, WALKS, AND WALLS TO PERMIT PROPER COMPACTION OF THE REPLACED SURFACES.
9. REMOVAL INCLUDES, BUT IS NOT LIMITED TO, CURBING, PAVEMENT, UNSUITABLE MATERIALS, AND UNDERGROUND PIPING. QUESTIONABLE ITEMS ENCOUNTERED (ABOVE AND/OR BELOW GRADE) SHALL BE BROUGHT TO THE ATTENTION OF THE OWNER AND ENGINEER OF RECORD IMMEDIATELY IN WRITING BEFORE REMOVAL OR DISTURBANCE.
10. THE CONTRACTOR SHALL EXERCISE EXTREME CARE WHEN PERFORMING ANY WORK ACTIVITIES ADJACENT TO EXISTING FOUNDATIONS AND OTHER STRUCTURES TO REMAIN. CONTRACTOR SHALL BE RESPONSIBLE FOR TAKING THE APPROPRIATE MEASURES AS NECESSARY TO ENSURE THE STRUCTURAL STABILITY OF EXPOSED AND/OR BELOW GRADE FOUNDATIONS/ WALLS/ SIDEWALKS AND PAVEMENT TO REMAIN, AND SHALL PROVIDE A SAFE WORK AREA, ANY DAMAGE OR DISTURBANCE DUE TO SUBJECT WORKSCOPE SHALL BE REPAIRED TO LIKE-KIND CONDITIONS AT THE CONTRACTOR'S EXPENSE.
11. THE CONTRACTOR SHALL TAKE APPROPRIATE MEASURES TO PROTECT PEDESTRIANS AND VEHICULAR TRAFFIC DURING REMOVAL ACTIVITIES. ANY TRAFFIC CONTROL, ACCESS, AND SAFETY PROVISIONS WITHIN THE R.O.W. AND ACCESS ROUTES (E.G. ACCESSIBLE RAMPS, PEDESTRIAN CROSSWALKS, SIDEWALKS, PAVEMENT STRIPING, ETC.) SHALL BE THE CONTRACTOR'S RESPONSIBILITY. THE CONTRACTOR SHALL DETERMINE APPROPRIATENESS OF REMOVAL ACTIVITIES AND PROVIDE TEMPORARY MEASURES FOR THE PROTECTION AND SAFETY OF THE PUBLIC UNTIL PERMANENT COMPONENTS/REPLACEMENTS CAN BE INSTALLED.
12. IF SHORING AT A DEPTH GREATER THAN 5' IS REQUIRED TO ACCOMMODATE CONSTRUCTION ACTIVITIES, IT SHALL BE THE CONTRACTOR'S RESPONSIBILITY TO RETAIN A LICENSED PROFESSIONAL ENGINEER TO DESIGN THE REQUIRED SHEETING AND SHORING DETAILS. SHEETING SHALL BE IN CONFORMANCE WITH OSHA REQUIREMENTS.
13. THE CONTRACTOR SHALL TAKE APPROPRIATE MEASURES TO ENSURE THE SAFETY OF IT'S EMPLOYEES, THE GENERAL PUBLIC, STRUCTURES TO REMAIN, ADJACENT PROPERTIES, PUBLIC R.O.W.S, ETC. DURING ALL CONSTRUCTION AND REMOVAL ACTIVITIES IN ACCORDANCE WITH FEDERAL, STATE, COUNTY AND LOCAL CODES AND REGULATIONS. THE OWNER AND ENGINEER ASSUME NO RESPONSIBILITIES FOR THE CONTRACTOR'S SAFETY PROGRAMS & PROCEDURES IN CONNECTION WITH THE WORK.
14. THE CONTRACTOR SHALL BE RESPONSIBLE FOR VERIFYING THE EXACT LOCATION, SIZE, TYPE, AND DEPTH OF UTILITIES, PIPING, DRYWELLS, ETC., PRIOR TO THE START OF ANY WORK. THE CONTRACTOR MUST CONTACT THE APPROPRIATE LOCAL "ONE CALL" SYSTEMS TO ENSURE THAT ALL UTILITIES ARE PROPERLY AND COMPLETELY MARKED OUT IN THE FIELD PRIOR TO ANY WORK AT THE SITE. ANY DISCREPANCIES BETWEEN THE FIELD LOCATIONS AND THE PLANS SHALL BE REPORTED TO THE ENGINEER IN WRITING IMMEDIATELY. THE CONTRACTOR IS ADVISED THAT UTILITY INFORMATION SHOWN ON THE PLAN IS A COMPILATION OF FIELD LOCATIONS, ABOVEGROUND STRUCTURES THAT WERE VISIBLE AND ACCESSIBLE IN THE FIELD, AND RECORD DRAWINGS AVAILABLE AT THE TIME OF THE SURVEY AND MUST BE CONFIRMED ACCORDINGLY. THE CONTRACTOR SHALL COORDINATE UTILITY DISCONNECTION WITH THE APPLICABLE UTILITY COMPANIES PRIOR TO REMOVAL ACTIVITIES. THE CONTRACTOR IS ALSO ADVISED THAT ALL SUCH FACILITIES DISTURBED DURING CONSTRUCTION MUST BE REPAIRED OR REPLACED AT THE CONTRACTOR'S EXPENSE.
15. THE CONTRACTOR SHALL COMPLETELY FILL BELOW GRADE AREAS AND VOIDS RESULTING FROM THE REMOVAL OF STRUCTURES AND FOUNDATIONS WITH SOIL CONSISTING OF MATERIALS FREE FROM DEBRIS, TRASH, FROZEN MATERIALS, ROOTS AND OTHER ORGANIC MATTER. STONES USED SHALL NOT BE LARGER THAN 6 INCHES IN DIMENSION. PRIOR TO PLACEMENT OF FILL MATERIALS, UNDERTAKE ALL NECESSARY ACTIONS IN ORDER TO ENSURE THAT AREAS TO BE FILLED ARE FREE OF STANDING WATER, FROST, FROZEN MATERIAL, TRASH AND DEBRIS. PLACE FILL MATERIALS IN HORIZONTAL LAYERS NOT EXCEEDING 8 INCHES IN LOOSE DEPTH AND COMPACT EACH LAYER AT PLACEMENT TO 95% OPTIMUM DENSITY. GRADE THE SURFACE TO MEET ADJACENT CONTOURS AND TO PROVIDE SURFACE DRAINAGE. REFER TO GEOTECHNICAL REPORT (IF PROVIDED) FOR FURTHER RECOMMENDATIONS. REFER TO GRADING PLAN FOR PROPOSED SURFACE ELEVATIONS.
16. UNDERGROUND STORAGE TANKS, IF ENCOUNTERED, SHALL BE EMPTIED, CLEANED AND REMOVED FROM THE SITE IN ACCORDANCE WITH FEDERAL, STATE, COUNTY, AND LOCAL REQUIREMENTS.
17. PROPOSED TREE PROTECTION FENCE TO BE INSTALLED BEFORE THE START OF REMOVAL ACTIVITIES AND TO BE REMOVED AFTER CONSTRUCTION IS COMPLETE. REFER TO LANDSCAPE PLAN FOR DETAILS.
18. THE CONTRACTOR SHALL BE RESPONSIBLE FOR COMPLYING WITH THE SPECIFICATIONS OF THE LOCAL AUTHORITIES REGARDING MATERIALS AND INSTALLATION OF PROPOSED WORK, FOR OBTAINING THE REQUIRED PERMITS, SIGN OFFS, AND CONSTRUCTION INSPECTIONS, ACCORDING TO GOVERNING BUILDING CODES AND DISPOSAL OF ALL MATERIAL IN ACCORDANCE WITH STATE AND LOCAL LAW.
19. SIDEWALKS, CURBS, OR OTHER EXISTING SITE APPURTENANCES DAMAGED BY CONSTRUCTION SHALL BE REPAIRED OR REPLACED IN KIND OR UNLESS NOTED OTHERWISE (UNO), WHETHER SPECIFIED ON THIS PLAN OR NOT, AT THE SOLE COST OF THE CONTRACTOR.
20. THE ENGINEER OF RECORD IS NOT RESPONSIBLE FOR CONSTRUCTION MEANS AND METHODS.
21. SEQUENCE AND COORDINATION OF CONSTRUCTION IS SOLELY THE CONTRACTOR'S RESPONSIBILITY.
22. PRIOR TO THE COMMENCEMENT OF ANY WORK WITHIN A TOWN OF ISLIP RIGHT-OF-WAY, THE APPLICANT/OWNER/DEVELOPER/CONTRACTOR MUST OBTAIN A RIGHT-OF-WAY WORK PERMIT FROM THE TOWN OF ISLIP DEPARTMENT OF PUBLIC WORKS.
23. ANY UTILITIES INCLUDING POLES REQUIRED TO BE RELOCATED DUE TO THE INSTALLATION OF THE REQUIRED IMPROVEMENTS SHALL BE RELOCATED AT THE EXPENSE OF THE APPLICANT/OWNER/DEVELOPER/CONTRACTOR.
24. ALL TRAFFIC ROAD MARKINGS, ROAD SIGNS, AND LIGHT SIGNALS THAT MAY HAVE BEEN MOVED OR DAMAGED IN THE PROCESS OF CONSTRUCTION SHALL BE RESTORED AT THE APPLICANT'S EXPENSE TO AT LEAST THE SAME QUALITY AND CHARACTERISTICS THAT EXISTED BEFORE CONSTRUCTION BEGAN. THE APPLICANT SHALL BE FURTHER RESPONSIBLE TO INSURE THAT, IN THE ROADWAYS ADJACENT TO THE CONSTRUCTION SITE, THESE MARKINGS, SIGNS AND SIGNALS, ARE MAINTAINED DURING THE ENTIRE PERIOD OF CONSTRUCTION. IF REPLACEMENT OR UPGRADE IS REQUIRED, SAME MUST BE APPROVED BY THE TOWN OF ISLIP DEPARTMENT OF ENGINEERING SERVICES, DIVISION OF TRAFFIC SAFETY AND TRANSPORTATION PLANNING.
25. ALL ACCESSIBLE PARKING, CURB RAMPS, AND OTHER APPURTENANCES OF ACCESSIBLE ROUTES ARE TO MEET THE REQUIREMENTS OF THE 2020 NYS BUILDING CODE CHAPTER 11 ACCESSIBILITY, AND ICC/ANSI A117.1 - 2009.
26. IT IS THE RESPONSIBILITY OF THE CONTRACTOR TO REVIEW ALL OF THE DRAWINGS AND SPECIFICATIONS ASSOCIATED WITH THE PROJECT WORKSCOPE PRIOR TO THE INITIATION OF CONSTRUCTION. SHOULD THE CONTRACTOR FIND A CONFLICT WITH THE DOCUMENTS RELATIVE TO THE SPECIFICATIONS OR THE RELATIVE CODES, IT IS THE CONTRACTORS RESPONSIBILITY TO NOTIFY THE PROJECT ENGINEER IN WRITING PRIOR TO THE START OF CONSTRUCTION. FAILURE BY THE CONTRACTOR TO NOTIFY THE PROJECT ENGINEER SHALL CONSTITUTE ACCEPTANCE OF FULL RESPONSIBILITY BY THE CONTRACTOR TO COMPLETE THE SCOPE OF WORK AS DEFINED BY THE DRAWINGS AND IN FULL COMPLIANCE WITH LOCAL REGULATIONS AND CODE.
27. THE CONTRACTOR SHALL COMPLY TO THE FULLEST EXTENT WITH THE LATEST O.S.H.A. STANDARDS AND REGULATIONS, OR ANY OTHER AGENCY HAVING JURISDICTION FOR EXCAVATION AND TRENCHING PROCEDURES. THE CONTRACTOR IS RESPONSIBLE FOR DETERMINING THE "MEANS AND METHODS" REQUIRED TO MEET THE INTENT AND PERFORMANCE CRITERIA OF O.S.H.A., AS WELL AS ANY OTHER ENTITY THAT HAS JURISDICTION FOR EXCAVATION AND/OR TRENCHING PROCEDURES.
28. THE TOPS OF EXISTING MANHOLES, INLET STRUCTURES, AND SANITARY CLEAN-OUT TOPS SHALL BE ADJUSTED, IF REQUIRED, TO MATCH PROPOSED GRADES IN ACCORDANCE WITH ALL APPLICABLE STANDARDS.
29. THE CONTRACTOR IS RESPONSIBLE FOR VERIFICATION OF EXISTING TOPOGRAPHIC INFORMATION AND UTILITY INVERT ELEVATIONS PRIOR TO COMMENCEMENT OF ANY CONSTRUCTION. CONTRACTOR TO ENSURE 1.0% MINIMUM SLOPE AGAINST ALL BLANDS, GUTTERS, AND CURBS; 1.5% MINIMUM ON ASPHALT, TO PREVENT PONDING. ANY DISCREPANCIES THAT MAY AFFECT THE PUBLIC SAFETY OR PROJECT COST MUST BE IDENTIFIED TO THE PROJECT ENGINEER IN WRITING IMMEDIATELY PROCEEDING WITH CONSTRUCTION WITHOUT NOTIFICATION IS DONE SO AT THE CONTRACTOR'S OWN RISK.
30. IN CASE OF DISCREPANCIES BETWEEN PLANS AND FIELD CONDITIONS, IMMEDIATELY NOTIFY THE PROJECT ENGINEER IN WRITING OF ANY CONFLICTS.
31. CONTRACTOR SHALL BE REQUIRED TO SECURE ALL NECESSARY PERMITS AND APPROVALS FOR ALL OFF-SITE MATERIAL SOURCES AND DISPOSAL FACILITIES. CONTRACTOR SHALL SUPPLY A COPY OF APPROVALS TO PROJECT ENGINEER AND OWNER PRIOR TO INITIATING WORK.
32. CONTRACTOR SHALL DOCUMENT, WITH PHOTOS, CRITICAL STAGES OF CONSTRUCTION AND PROVIDE TO ENGINEER OF RECORD AT END OF CONSTRUCTION.
33. THE CONTRACTOR SHALL PERFORM THE WORK AS SHOWN ON THE PLANS AND SPECIFIED HEREIN. THE PLANS SHOW THE GENERAL SCOPE OF THE WORK AND DO NOT NECESSARILY SHOW ALL DETAILS REQUIRED FOR COMPLETE FINISHED WORKING SYSTEMS. THE CONTRACTOR SHALL BE RESPONSIBLE FOR FURNISHING ALL MATERIALS AND LABOR AS NECESSARY FOR THE CONSTRUCTION OF COMPLETE WORKING SYSTEMS.
34. ELECTRICAL WORK SHALL BE IN CONFORMANCE WITH THE NATIONAL ELECTRICAL CODE (NEC).
35. ALL EXCAVATIONS SHALL BE BACKFILLED AT THE END OF EACH WORK DAY OR PROTECTED WITH TEMPORARY FENCING IN COMPLIANCE WITH OSHA REQUIREMENTS.
36. DEWATERING (IF REQUIRED) SHALL BE PERFORMED IN ACCORDANCE WITH LOCAL & STATE REGULATIONS, AND IT IS THE RESPONSIBILITY OF THE CONTRACTOR TO OBTAIN ANY NECESSARY ASSOCIATED DISCHARGE PERMITS.
37. SIGNS TO BE FILED UNDER SEPARATE APPLICATIONS BY OTHERS.

PUBLIC COPY

LEGEND

EXISTING	ITEM	PROPOSED
	PROPERTY LINE	
	BUILDING	
	CONCRETE CURB	
	FENCE	X
	DOOR LOCATION	ENTRY
	ASPHALT PAVEMENT	
	CONCRETE SIDEWALK	
	LANDSCAPE AREA	
	TREE	
	UTILITY POLE & OVERHEAD WIRES	
	LIGHT POLE	
	SIGN	

The posted plan is subject to change. Please note that this site plan may be modified during the Town Planning Board and/or Town Board review process. Please contact the assigned planning department staff member if you have questions regarding the date and status of any posted graphics.

BULK ZONING TABLE

ZONING DISTRICT: BUSINESS 1 & BUSINESS 2
§ 68-12 B. WHEN PROPERTY IS LOCATED IN TWO DIFFERENT ZONES, IT MUST MEET THE HIGHER ZONING CLASSIFICATION (BUSINESS 1)

ITEM	SECTION	PERMITTED/REQUIRED BUSINESS 1	PROPOSED
USE	§ 68-271	RETAIL & HEALTH CLUB	RETAIL & HEALTH CLUB
MINIMUM PLOT AREA	§ 68-277 C	7,500 SF	153,796 SF (3,53 ACRES)
MINIMUM LOT WIDTH	§ 68-279 A (1)	100'	298'
MAXIMUM LOT OCCUPANCY (FAR)	§ 68-276 A	0,40	0,24
MAXIMUM BUILDING HEIGHT	§ 68-275 A (1)	35'	25'-6" (PROPOSED)
MINIMUM FRONT YARD	§ 68-411	50'	85,3'
MINIMUM SIDE YARD	§ 68-312 A § 68-281 B/ § 68-115	10' (WEST PROPERTY LINE) 15' (EAST PROPERTY LINE)	41,8' (WEST PROPERTY LINE) 30' (EAST PROPERTY LINE)
MINIMUM REAR YARD	§ 68-282 A	10'	19,4' (EXISTING)
MINIMUM BUFFER TO RESIDENTIAL PROPERTY	§ 68-284 (C)	25'	12,5' [e] 25' (PROPOSED)

[e] EXISTING NON-CONFORMITY

PARKING CALCULATIONS

ITEM	SECTION	PERMITTED/REQUIRED	PROPOSED
MINIMUM AISLE WIDTH & STALL SIZE	SDLDR VII-L-7.1	9' x 19' STALL SIZE (90° PARKING) WITH 23' AISLE WIDTH	9' x 19' WITH 23' MINIMUM AISLE WIDTH
HANDICAPPED PARKING	IBC NYS 1106.1	8' x 19' STALL PLUS ADJACENT 8' x 19' TRANSFER AREA 6 REQUIRED ACCESSIBLE STALLS WHEN 151 TO 200 TOTAL STALLS REQUIRED	10 ADA STALLS PROVIDED 8' x 20' WITH 8' WIDE TRANSFER AREA
DRIVEWAY SLOPE	SDLDR VI-N-4	DRIVEWAY SLOPES MUST BE BETWEEN 1% AND 8%	COMPLIES
DRIVEWAY SETBACK	SDLDR VI-N-8	4' MIN. SETBACK SHALL BE MAINTAINED BETWEEN ALL DRIVEWAYS AND ADJACENT SIDE AND/OR REAR YARD(S)	COMPLIES
MINIMUM NUMBER OF STALLS	SDLDR APPENDIX E	HEALTH CLUB USE 1 STALL PER 200 SF OF GFA EXISTING BUILDING 18,293 SF x 1 STALL / 200 SF = 91,47 STALLS RETAIL USE WITHIN SHOPPING CENTER 1 STALL PER 175 SF OF GFA EXISTING BUILDING 11,474 SF x 1 STALL / 175 SF = 65,57 STALLS 1 STALL PER 175 SF OF GFA PROPOSED BUILDING 6,167 SF x 1 STALL / 175 SF = 35,24 STALLS 193 TOTAL STALLS REQUIRED 6 REQUIRED ACCESSIBLE STALLS WHEN 151 TO 200 TOTAL STALLS PROVIDED	193 STALLS INCLUDING 10 ACCESSIBLE STALLS

[e] EXISTING NON-CONFORMITY
[v] VARIANCE REQUIRED

GENERAL SITE REQUIREMENTS

ITEM	SECTION	PERMITTED/REQUIRED	PROPOSED
DUMPSTERS	SDLDR VI-K	(1) DUMPSTERS SHALL BE SCREENED FROM VIEW, WITH PLANTINGS DIRECTED BY DEPARTMENT OF PLANNING. (2) DUMPSTER ENCLOSURE SHOULD BE CONSTRUCTED IN ACCORDANCE WITH THE STANDARD DETAIL SHOWN IN APPENDIX C, AND SHOULD BE A MASONRY STRUCTURE THAT COMPLIMENTS OTHER SITE ARCHITEC